


Presenting



MANSION



THE MAP OF DELHI NCR
IS CHANGING, AND
SCDA IS AT THE
HEART OF THIS
TRANSFORMATION

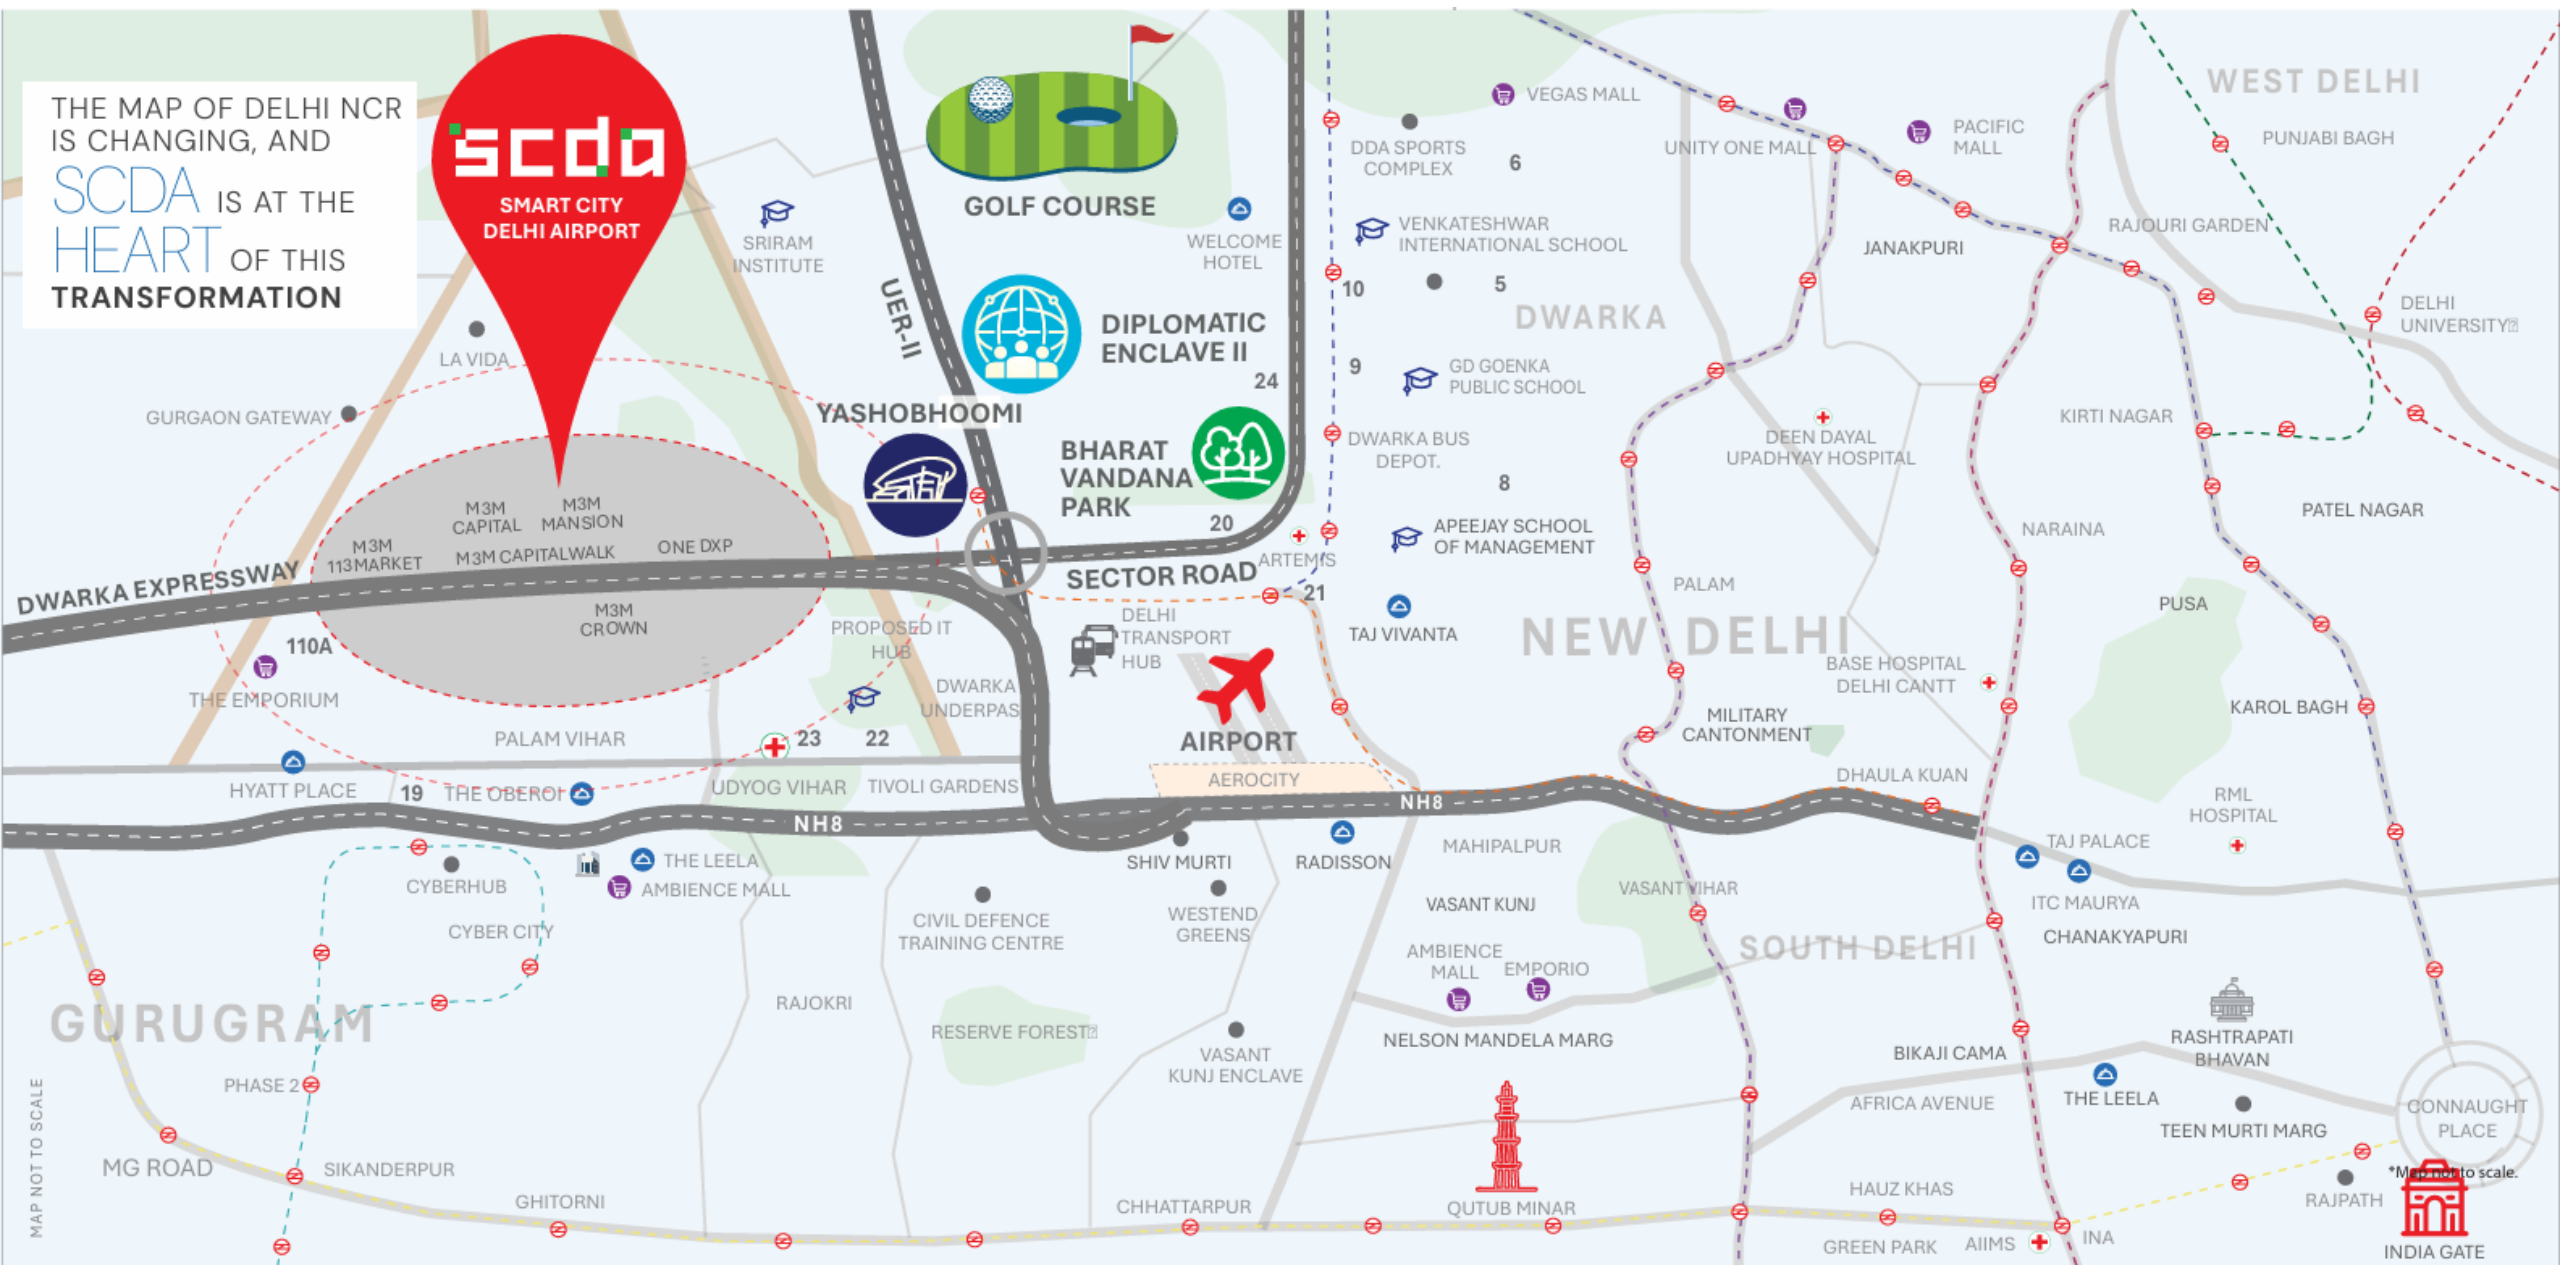

*Map not to scale.

- 1) GOLF PUTTING AREA
- 2) SAND PITS
- 3) BADMINTON COURT
- 4) HALF BASKETBALL COURT
- 5) LAWN TENNIS COURT
- 6) BICYCLE STAND
- 7) WALKING/ JOGGING TRACKS
- 8) GAZEBO/CABANAS SEATING
- 9) OUTDOOR YOGA AREA
- 10) TEMPLE
- 11) KIDS POOL
- 12) HALF OLYMPIC POOL
- 13) LOOK OUT DECKS
- 14) OUTDOOR PARTY LAWN
- 15) PHYSIO ROOM
- 16) OUTDOOR GYM & FITNESS AREAS
- 17) MINIATURE LAGOONS
- 18) KIDS PLAY AREA
- 19) OPEN BARBEQUE
- 20) PETS PARKS
- 21) ORGANIC FARMING AREA
- 22) CONVINIENT SHOPPING
- 23) OAT
- 24) CRICKET NET
ROCK CLIMBING

M&M
CAPITAL
GOLF STYLE LIVING

M&M
MANSION
LUXURY APARTMENTS AND PENTHOUSES



TOWER - TOWER-C,D,F & G _ UNIT PLAN (3.5 BHK + SERVANT) @ TYPE-3

Unit Saleable Area = 2090 Sq.ft.



CLUSTER PLAN




SITE PLAN



TOWER - E _ UNIT PLAN (3.5 BHK + SERVANT) @ TYPE-2A

Unit Saleable Area = 2310 Sq.ft.

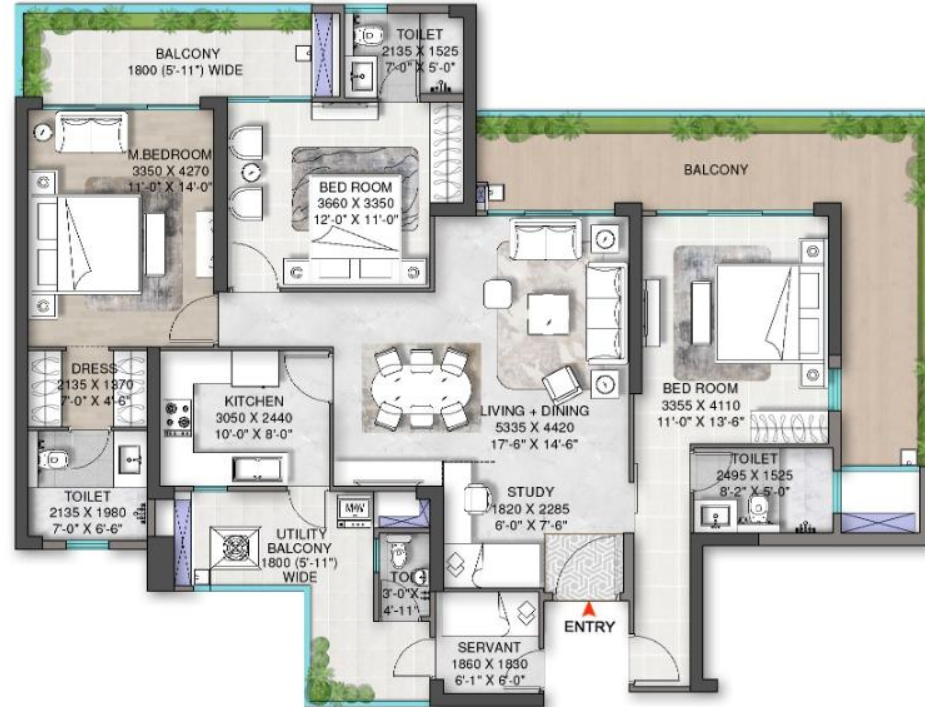

TOWER - H,J & K _ UNIT PLAN (3.5 BHK + SERVANT) @ TYPE-1

Unit Saleable Area = 2342 Sq.ft.



CLUSTER PLAN



SITE PLAN



TOWER - TOWER-C,D,E,F & G _ UNIT PLAN (4.5 BHK + SERVANT) @ TYPE-6


Unit Saleable Area = 2718 Sq.ft.



CLUSTER PLAN



SITE PLAN

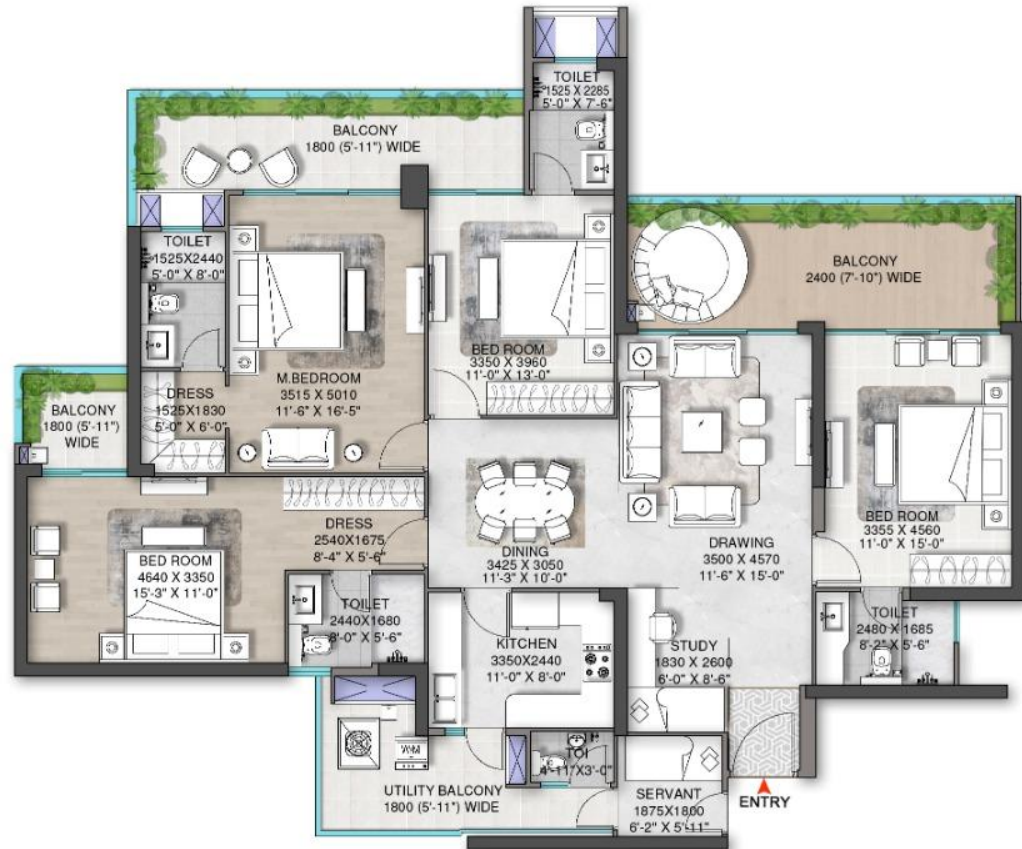

TOWER - H _ UNIT PLAN (4.5 BHK + SERVANT) @ TYPE-4A


Unit Saleable Area = 3245 Sq.ft.



CLUSTER PLAN



SITE PLAN

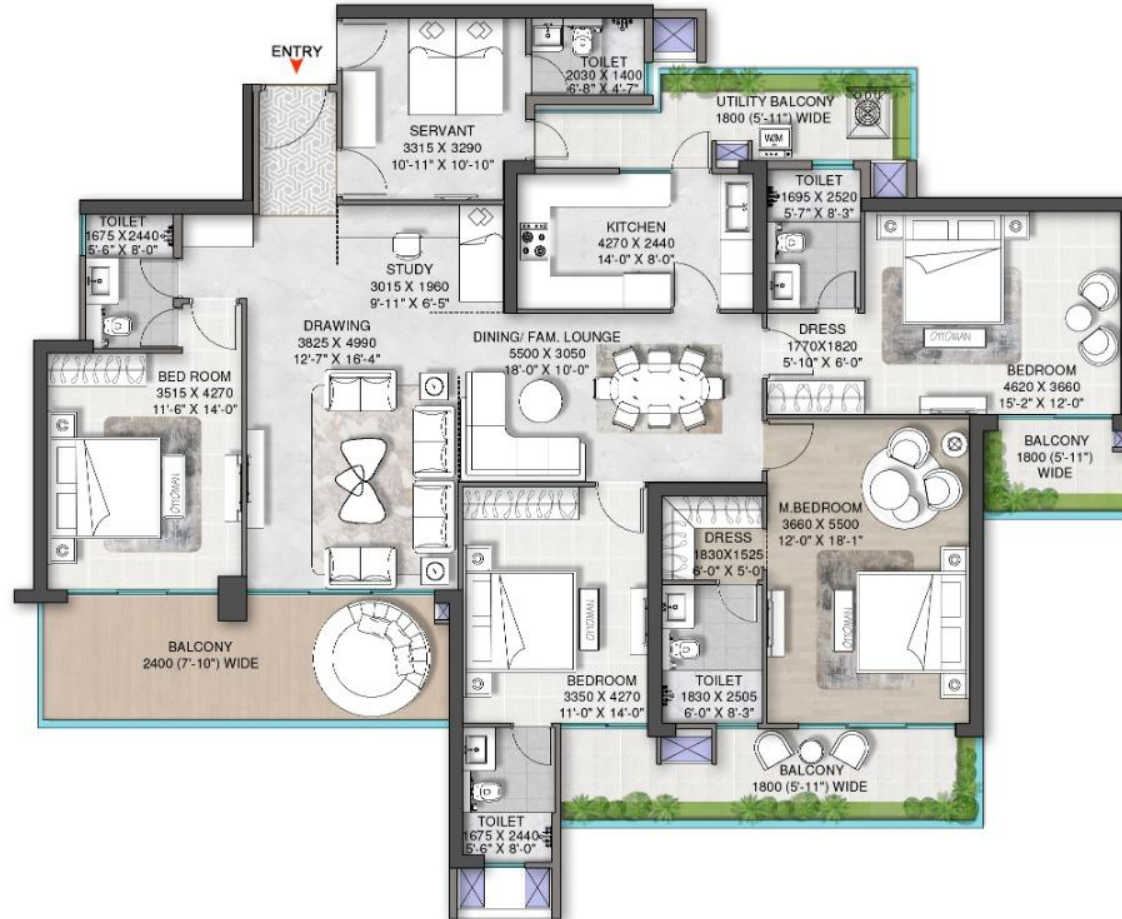

TOWER - K _ UNIT PLAN (4.5 BHK + SERVANT) @ TYPE-3

Unit Saleable Area = 3430 Sq.ft.



CLUSTER PLAN



SITE PLAN

